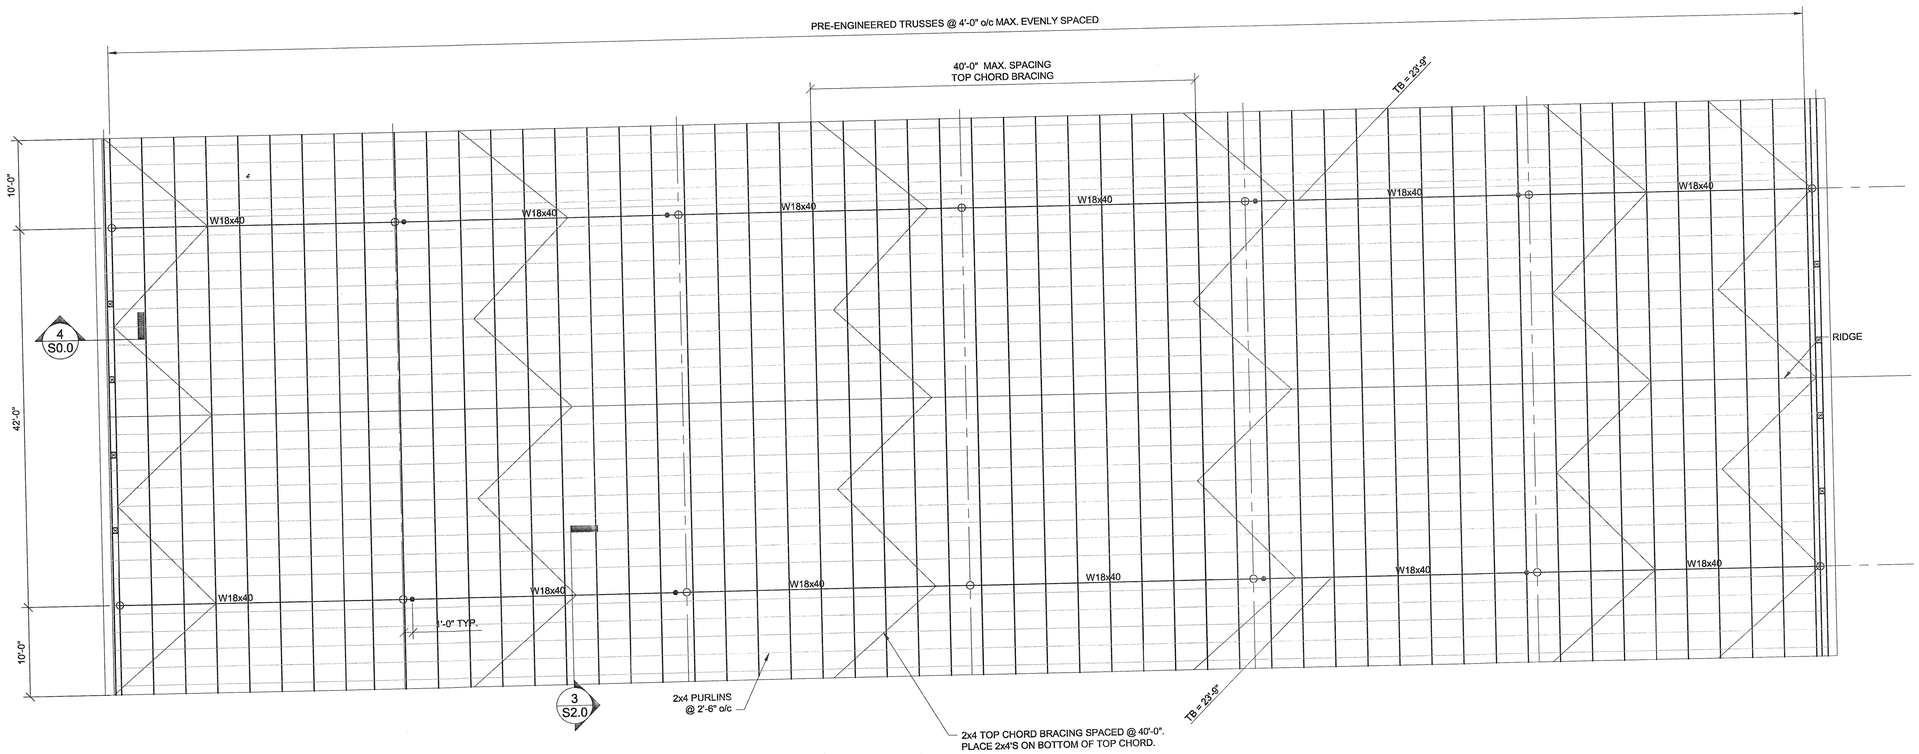

1 S1.1 ROOF FRAMING PLAN 1/8" = 1'-0"

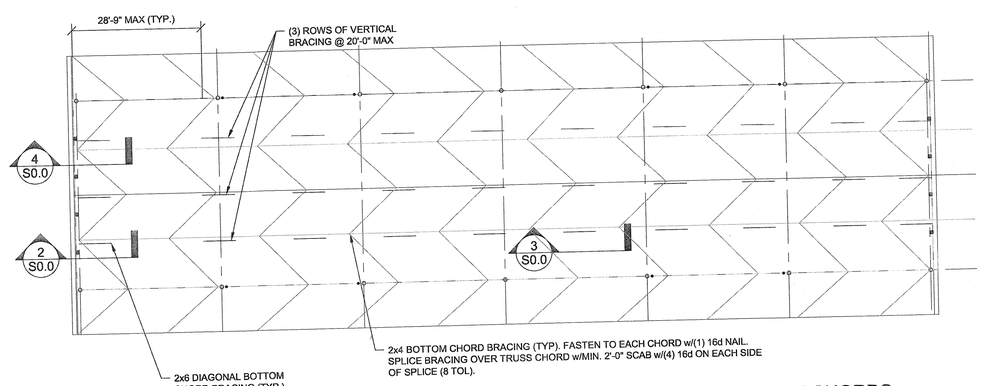

2 S1.1 PLAN FOR DIAGAONAL BRACING AND BOTTOM CHORDS 1/16" = 1'-0"

FRAMING NOTES:

1. TB = TRUSS BEARING ELEVATION REFERENCED FROM GRADE ELEVATION 0'-0"
2. SEE SHEET S0.0 FOR GENERAL NOTES

STATE OF OHIO
BRIAN K. ROSTEDT
E-54002
REGISTERED
PROFESSIONAL ENGINEER
04-02-24

PRINTS ISSUED	
DATE	USE
03-12-24	FOR REVIEW
04-02-24	FOR PERMIT

REVISIONS		
REV.	DATE	DESCRIPTION

TTR Engineers
450 GRANT STREET, SUITE 130
AKRON, OH 44311
(330)733-8332 www.ttr-engineers.com

CLIENT:
GRAVES LUMBER

STORAGE SHED
1315 S. CLEVELAND MASSILLON RD
COPLEY, OHIO 44321

FRAMING PLAN

DESIGNED:	JG	CHECKED:	BKR	DWG. NO.
DRAWN:	KLG	JOB #:	240254	S1.1

COUNTY OF SUMMIT
DEPARTMENT OF BUILDING STANDARDS
REVIEW NO. DATE
CPR240915 05/03/2024
OBC 105.4 PHASED APPROVAL