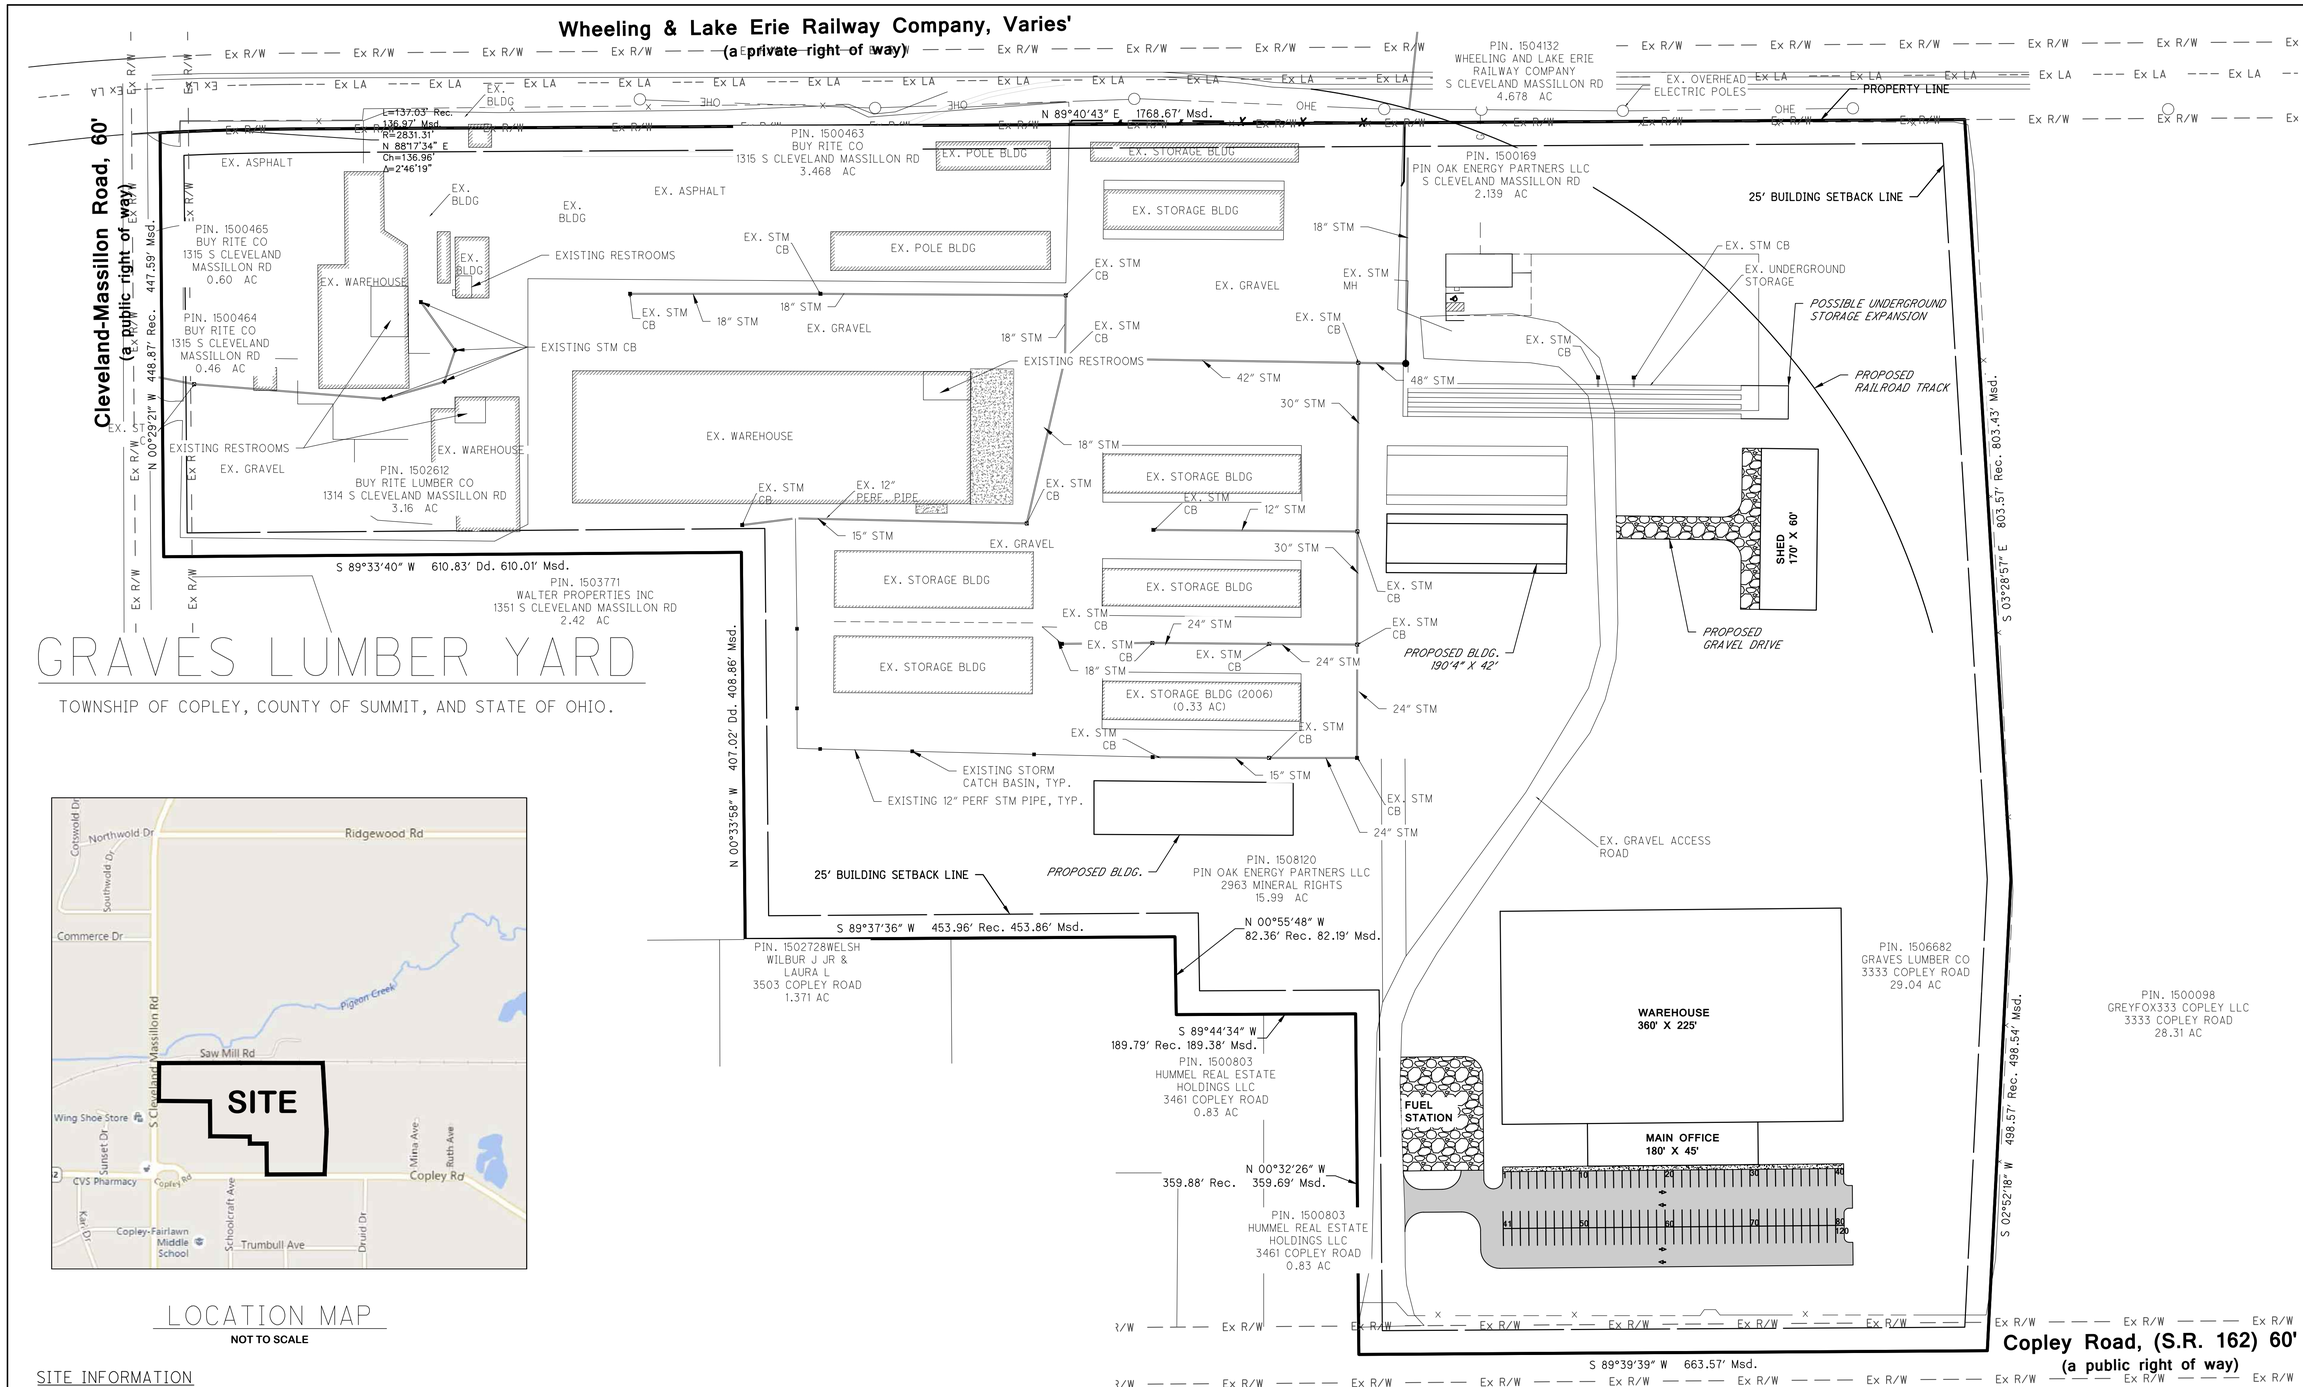

GRAVES LUMBER YARD

TOWNSHIP OF COPLEY, COUNTY OF SUMMIT, AND STATE OF OHIO.

LOCATION MAP

NOT TO SCALE

SITE INFORMATION

PARCEL PIN: 1508120
2963 MINERAL RIGHTS

PARCEL AREA: 15.99 AC
PROPOSED BUILDINGS: 7,994 SF TOTAL

ZONING: I INDUSTRIAL

	PER CODE	SHOWN
MIN. FRONT YARD:	25' FROM ROW	25'
MIN. REAR YARD:	25'	25'
MIN. SIDE YARD:	25'	25'
MAX. BUILDING HEIGHT:	50'	

Davey Resource Group
1310 SHARON COPLEY ROAD, P.O. BOX 37
SHARON-CENTER, OHIO 44274
(PHONE) 330.590.8004 (FAX) 888.820.8423

SCALE (IN FEET)
1 inch = 80 ft.

GRAVES LUMBER SHED ADDITION

MASTER SITE PLAN

PROJECT NUMBER
2495
DATE
2024-10-22

1 / 1