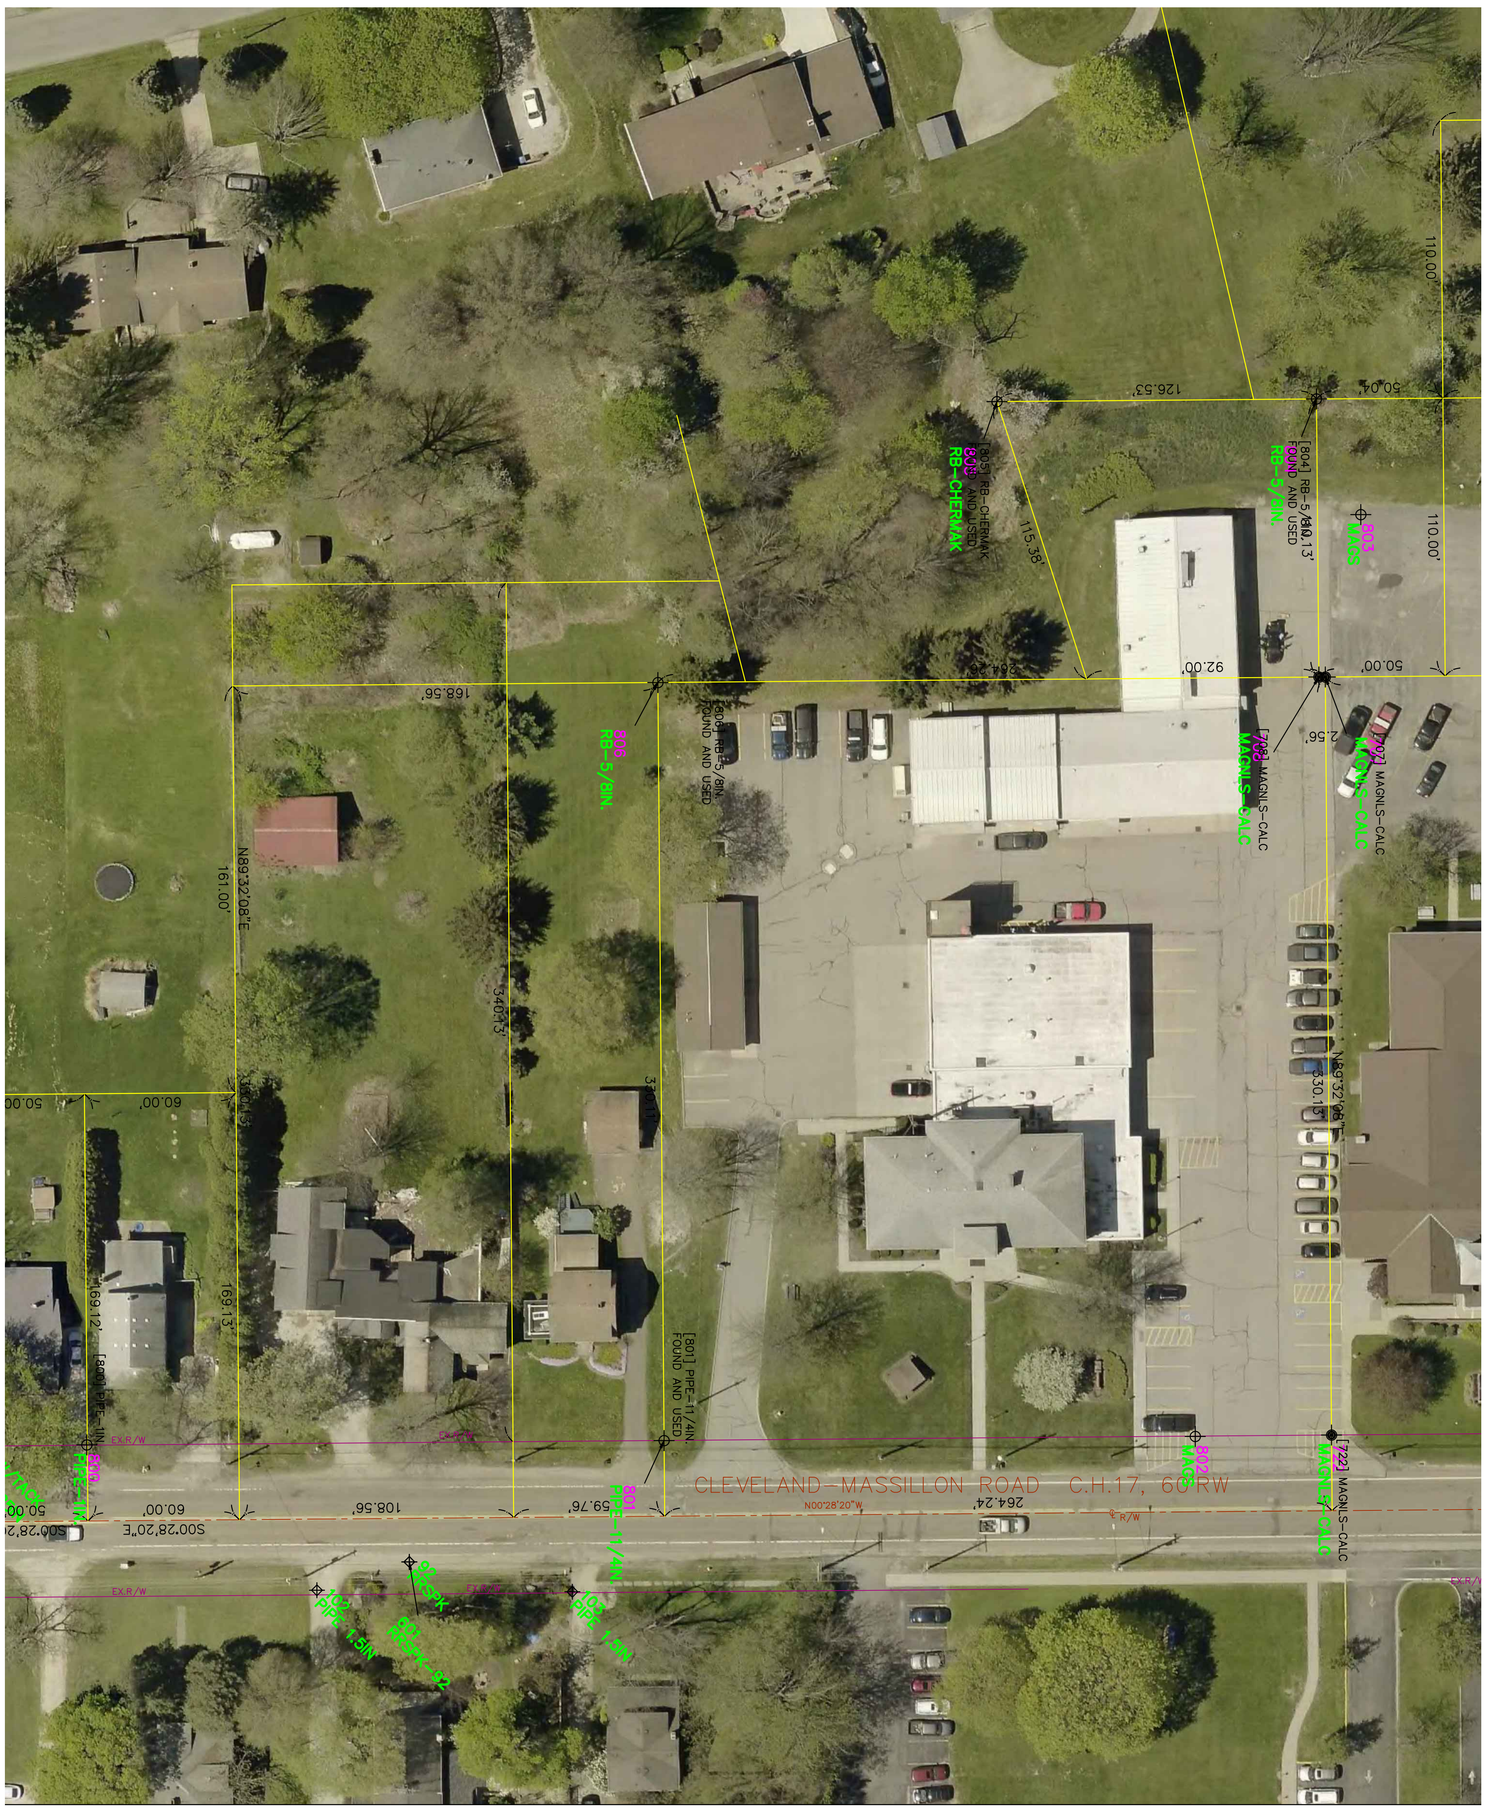

1 / 1	03011	COPLEY TOWNSHIP TOWN HALL CLEVELAND MASSILLON ROAD	CALCULATED WJS CHECKED	0 30 60 HORIZONTAL SCALE IN FEET